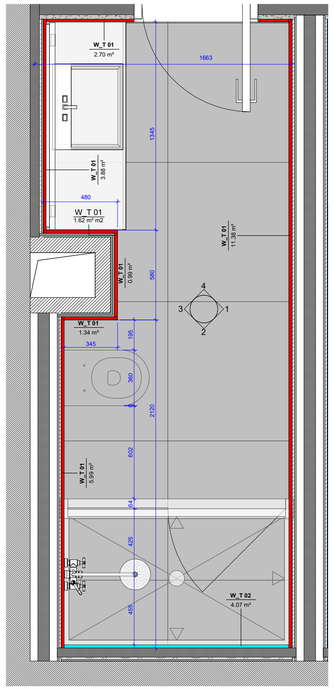

Callout 1 - BATHROOM
1 : 18

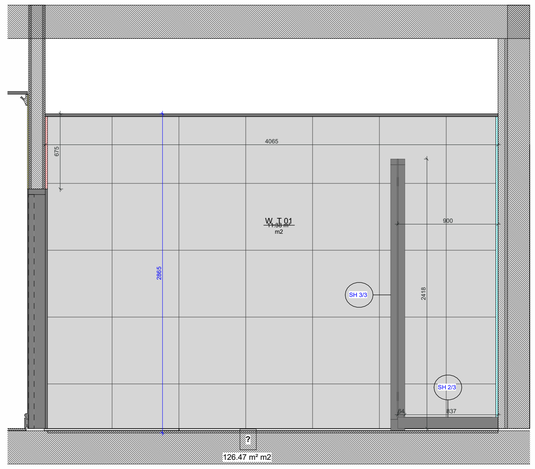

ELEVATION 1
1 : 25

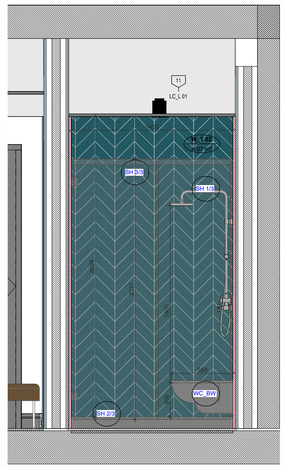

ELEVATION 2
1 : 25

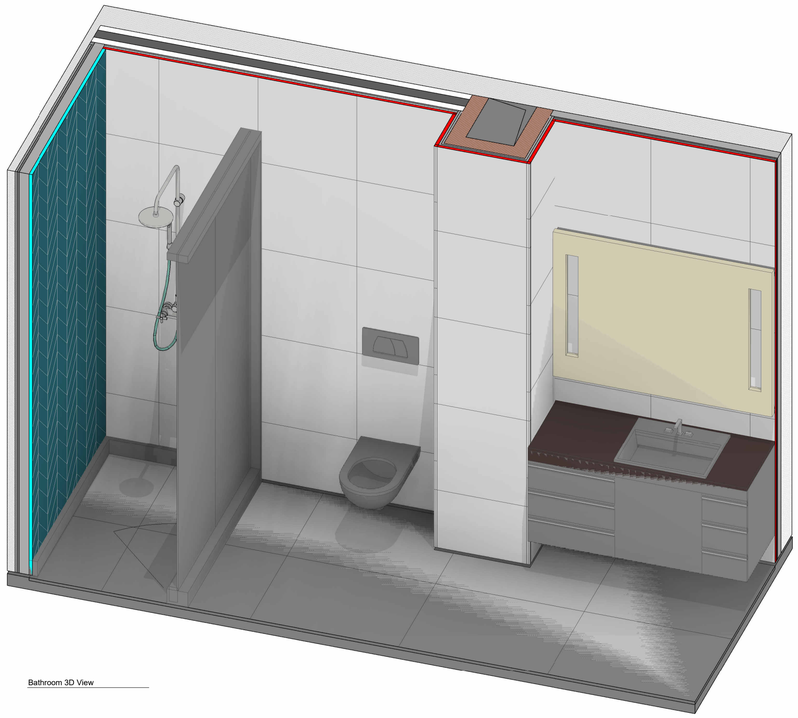

Bathroom 3D View

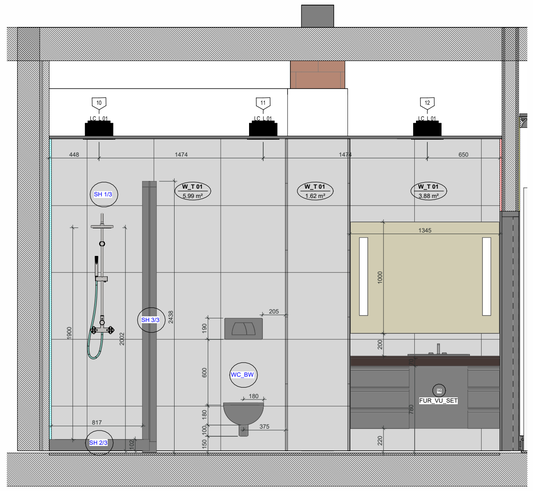

ELEVATION 3
1 : 25

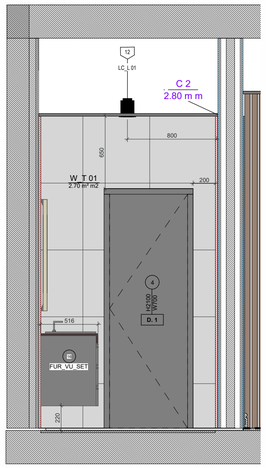

ELEVATION 4
1 : 25

Bella Lodge Studio

NOTES:

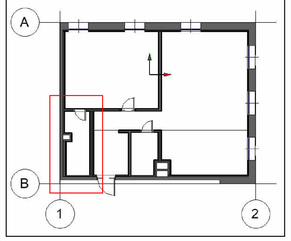

Rev	Description	Date

CLIENT:
SCANDINAVIAN BREEZE

PROJECT:
1-B. APPARTMENT

TITLE:
BATHROOM ELEVATIONS/3D

PROJECT NUMBER: BLS077

DRAWN BY: Julia Sossak

DATE: 08/21/25

SHEET NUMBER: 07

SCALE: As indicated

17/09/2025 12:47:52