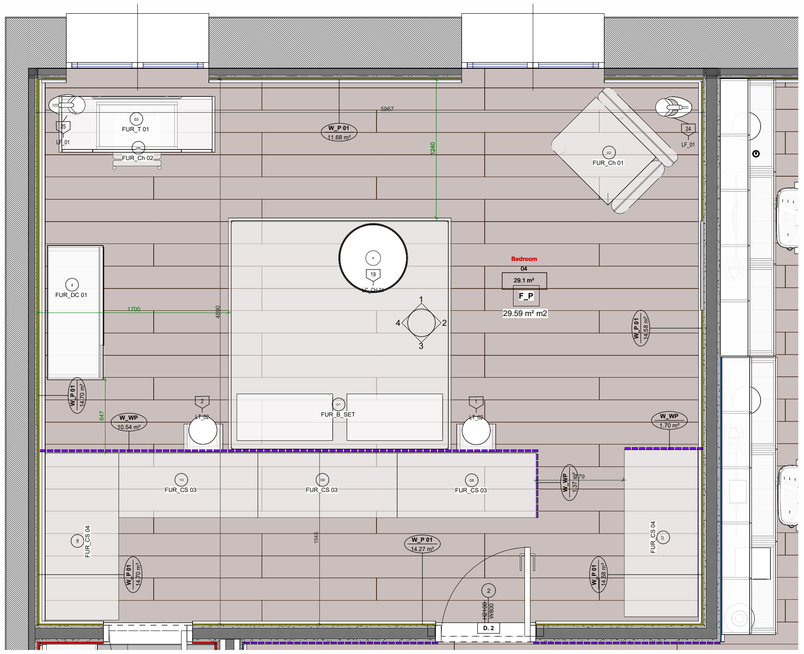

Callout 3 - BEDROOM
1 : 25

ELEVATION 1
1 : 25

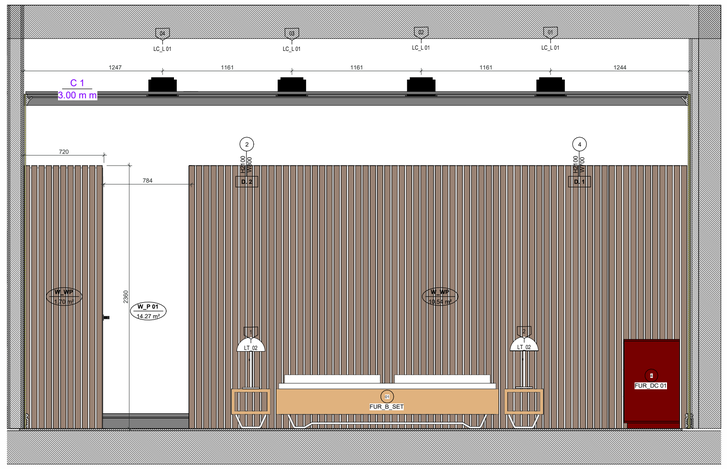

ELEVATION 3
1 : 25

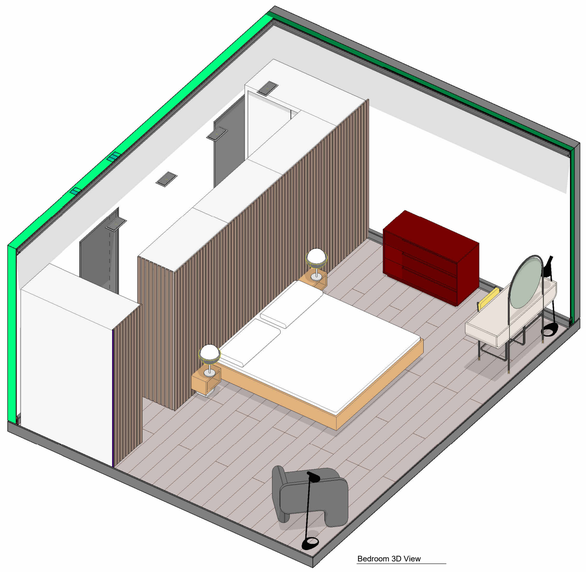

Bedroom 3D View

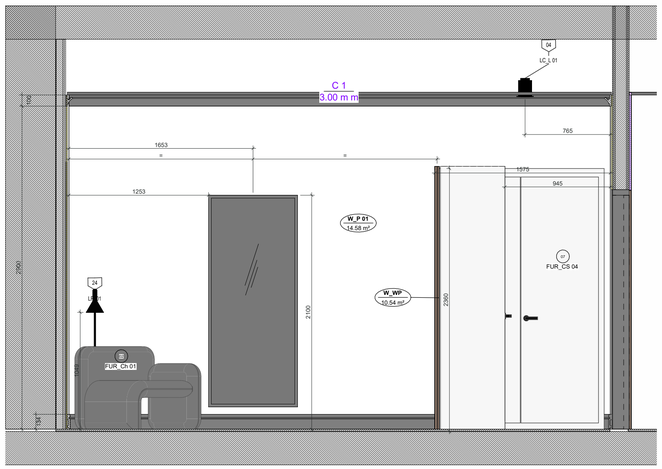

ELEVATION 2
1 : 25

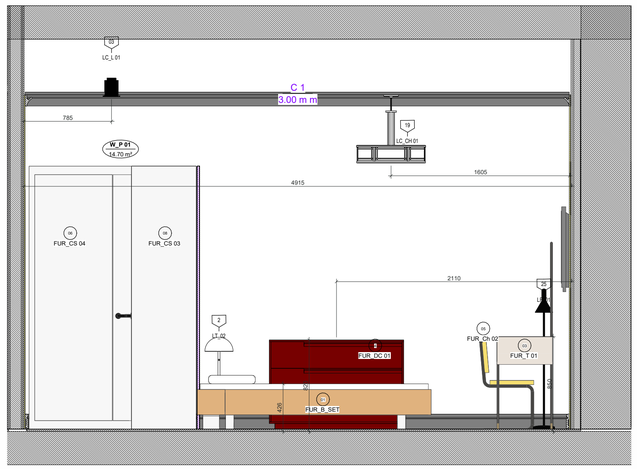

ELEVATION 4
1 : 25

Bella Lodge Studio

NOTES:

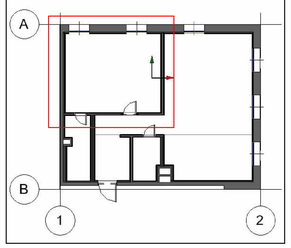

Rev	Description	Date

CLIENT:
SCANDINAVIAN BREEZE

PROJECT:
1-B. APPARTMENT

TITLE:
ELEVATIONS BEDROOM/3D

PROJECT NUMBER: BLS077

DRAWN BY: Julia Sossak

DATE: 08/21/25

SHEET NUMBER: 08

SCALE: 1 : 25

17/09/2025 13:14:02