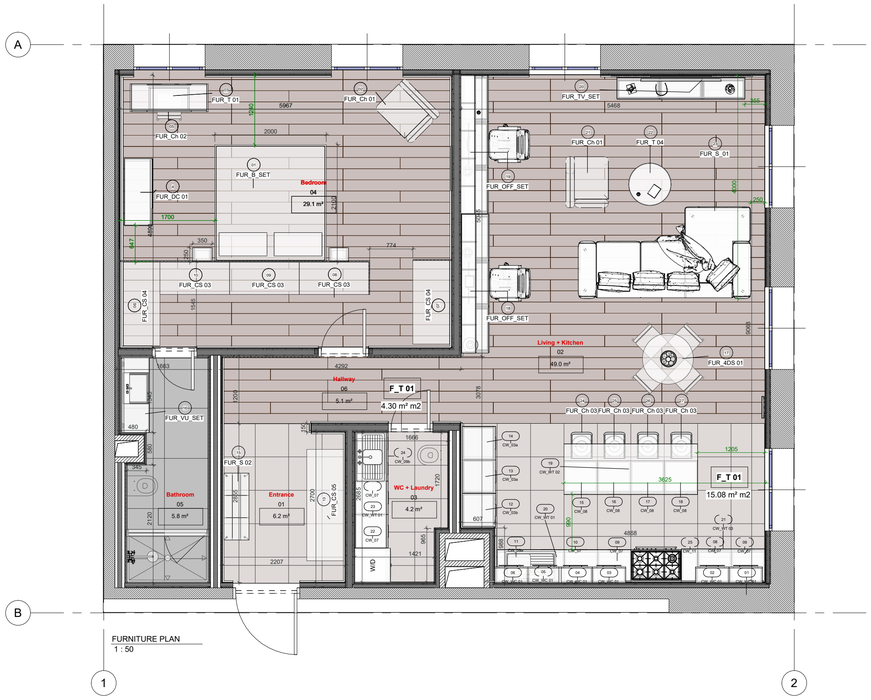

Furniture Schedule

Type Mark	Description	Count
FUR_4DS 01	Table-Dining, Round - D915mm, 4 Chairs	1
FUR_B_SET	Bed King Size, 2 Side Tables	1
FUR_Ch 01	Accent Chair Designer	2
FUR_Ch 02	Simmilar to Dining Set Shairs	1
FUR_Ch 03	Bar Stool	4
FUR_CS 03		3
FUR_CS 04		2
FUR_CS 05		1
FUR_DC 01	3 Drawers Floor Cabinet	1
FUR_OFF_SET	3 Drawers Work Desk: Wall Hanging, 1 Floating Shelf, 5 Wall Cabinets, Swive1 Desk Chair	2
FUR_S 02	Bench Leather	1
FUR_S_01	Corner Sofa with Accessories	1
FUR_T 01	Dressing Table with Round Mirror	1
FUR_T 04	Coffe Table, Round, Designer	1
FUR_TV_SET	TV Stand, 2 Wall Decoration Panels, Accessories	1
FUR_VU_SET	Sink Build-in, 6- drawers Vanity Unit, Wall Mirror with Light,	1

24

Casework Schedule

Type Mark	Count
CW_03a	2
CW_03b	1
CW_07	6
CW_08	4
CW_09a	1
CW_09b	1
CW_11	1
CW_WC 01	6
CW_WT 01	3
CW_WT 02	1
CW_WT 03	1

27

FURNITURE LEGEND

BEDROOM:			
01 FUR_B_SET		x 2 x 1 x 1	ADEN: Jasper Conran London Bedside Table, Whitewashed Oak BOW: Platform King Size Bedframe, Oak King Size Mattress
03 FUR_T_01		x 1	ADEN: Jasper Conran London Dressing Table, Whitewashed Oak
05 FUR_Ch_02		x 1	with Round Chair-seat
04 FUR_DC_01		x 1	JAXON: Wide Sideboard/Chest Of Drawers, Cherry Red
02 FUR_Ch_01		x 1	**MADE.COM: The Accent Chair in Forest Green**
06 FUR_CS 04		x 2	IKEA PAX GRIMO: Wardrobe, white/white, Sliding Doors 150x66x236 cm
07 FUR_CS_04 08 FUR_CS_03		x 1	IKEA PAX: Wardrobe Combination Open/Door Customer Solution, White 375x59x236 cm
BATHROOM:			
16 FUR_VU_SET		x 1	KINGSBURY: York Traditional 1200mm (or Custom) Floorstanding Vanity Unit, Dove Grey with Worktop and Basin
ENTRANCE:			
13 FUR_CS_05		x 1	IKEA PAX GRIMO: Wardrobe, white/white, Sliding Doors 200x66x236 cm
15 FUR_S_02		x 1	HOUSON: Brawn Leather Bench
LIVING ZONE:			
10 09 FUR_OFF_SET		x 13 x 2	ARCHIVITA: Custom Office Elements Combination, Natural Oak Veneer L3: Mid-Century Luxury Leather Chair
00 FUR_TV_SET		x 1	FERO: Extendable TV Stand with 3 Drawers (2000 - 3600 mm)
22 FUR_T_04		x 1	BELFORT: Round Coffee Table, Oak
23 FUR_S_01		x 1	DANIQUE: Right Hand Facing Arm Open End Corner Sofa in Green, Leather 100% H81 cm, SH42 cm, W174x278 cm, D98 cm; SD60 cm
21 FUR_Ch_01		x 1	MADE.COM: The Accent Chair in Steel Blue
DANING ZONE:			
03 FUR_4DS_01	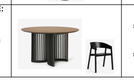	x 1 x 2	MADE.COM: Zaragoza 4 Seater Dining Table MADE.COM: Aster Set of 2 Dining Chairs in Black

CASEWORK LEGEND

KITCHEN:			
CW_11		x 1	FORSBACKA OAK, METOD, Ikea white base cabinet with 2 drawers 30 x 60 cm
CW_07		x 5 x 2	FORSBACKA OAK Ikea 2 fronts door for a dishwasher and for a REGINOX sink 60 cm
CW_09b		x 2 x 6	METOD Ikea Base cabinet for built-in dishwasher (!?), white 60x60x80 cm BRASSBEE.com: Art Deco Kitchen Pull Handles, Antique Brass Finish
CW_WC_01		x 6 x 12	FORSBACKA Oak Wall Cabinet, 2 glass shelves, 2 glass doors 60 cm x 60 cm BRASSBEE.com: Art Deco Kitchen Knobs with Backplates, Antique Brass Finish
CW_08		x 4 x 6 x 12	AXSTAD METOD Ikea 3 str base cabinet grey-green 60 x 60 x 80 cm AXSTAD Ikea Cover panel, grey-green 62 x 80 cm BRASSBEE.com: Art Deco Kitchen Pull Handles, Antique Brass Finish
CW_03a		x 1 x 1 x 4	AXSTAD METOD Ikea High cabinet with pull-out larder, grey-green 60 x 60 x 220 cm AXSTAD METOD Ikea High cabinet fridge fitzer, grey-green 60 x 60 x 220 cm BRASSBEE.com: Art Deco Kitchen Knobs with Backplates, Antique Brass Finish
CW_03b		x 1 x 1 x 2	AXSTAD METOD Ikea High cabinet for oven coffee machine, grey-green 60 x 60 x 220 cm AXSTAD Ikea Cover panel, grey-green 62 x 220 cm BRASSBEE.com: Art Deco Kitchen Knobs with Backplates, Antique Brass Finish
FUR_Ch_03		x 4	BULLSQUARE.COM: Modern Minimalist Leather & Solid Wood Round Horn-Shaped Bar Stool
CW_WT_01		x 6 lm	JÄRSTORP Ikea Custom made worktop, white/laminate, 63.5-125 x 3.8 cm x 100-400 cm
CW_WT_02		x 3 lm	BARKABODA Ikea FOR KITCHEN ISLAND worktop, walnut 63 - 125 cm wide
LAUNDRY:			
CW_07		x 2 x 4	FORSBACKA OAK, METOD, Ikea white base cabinet with wire baskets 60 x 60 cm Melody Maison Gold & Green Acrylic T-Bar Shaped Drawer Handle
CW_09b		x 1	FORSBACKA OAK, METOD, Ikea white base cabinet with 2 shelves, 2 doors 80 x 60 cm
THE KEY APPLIANCES:			
CW_03b		x 1 x 1 x 1	BELLING Farmhouse Dual Fuel Gas Hob Range Cooker, Cream 110 cm Dolcevita Coffee Machine 60 x 40 x 45 cm Rangemaster Chimney Hood, Cream 110cm

NOTE

Notes for this project:

- FF&E items need to be carefully tracked from the selection stage to their final placement in the project
- Options need to be considered.
- Final choices need to be approved between client, designer and supplier.
- Costs assigned.
- Procurement, delivery, and installation statuses need to be recorded.

Bella Lodge Studio

NOTES:

LEGEND

- Room Type Tag:
  - Room name — Room type
  - 01 — Mark
  - 150 m2 — Area in m2
- Floor Type Tag:
  - F_T 01 — Door type
  - 10 m2 — Area in m2
- Ceiling Type Tag:
  - C 1 — Ceiling type
  - 3 m — Height in m
- Lighting Fixture Type Tag:
  - 01 — Mark
  - LC_01 — Lighting fixture type
- Wall Type Tag:
  - 11 — Wall type
  - 10 m2 — Area in m2
- Door Type Tag:
  - 01 — Mark
  - H2100 W900 — Height, Width in mm
  - Mark — Door type
- Room Furniture Type Tag
  - 01 — Mark
  - FUR_B_SET — Furniture type
- Kitchen Furniture Type Tag
  - 01 — Mark
  - CW_IC-11 — Furniture element type
- WB 1 — Plumbing Fixture Type Tag
- Shaft Tag

Rev	Description	Date

CLIENT: SCANDINAVIAN BREEZE

PROJECT: 1-B. APPARTMENT

TITLE: FURNITURE PLAN

PROJECT NUMBER: BLS077

DRAWN BY: Julia Sossak

DATE: 08/20/25

SHEET NUMBER: 01

SCALE: 1 : 50

17/09/2025 12:32:03