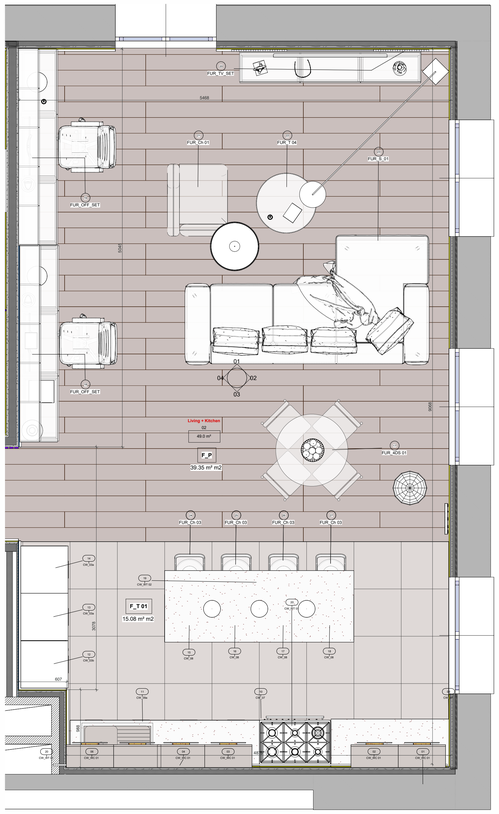

Callout 4 - LIVING + KITCHEN
1 : 25

ELEVATION 02
1 : 25

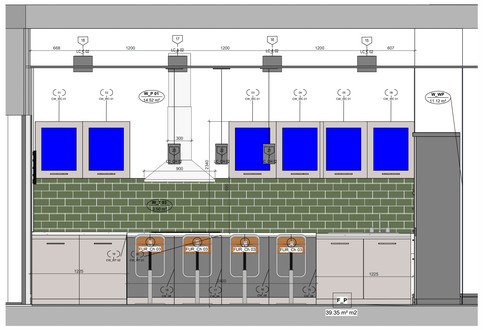

ELEVATION 03
1 : 25

ELEVATION 04
1 : 25

Living+Kitchen 3D View

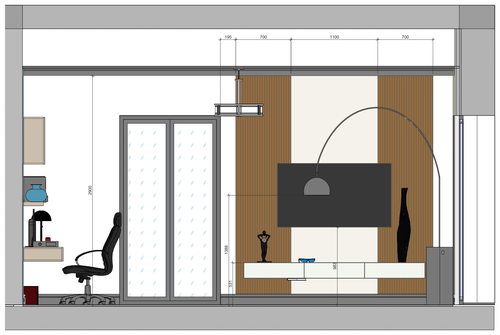

ELEVATION 01
1 : 25

Bella Lodge Studio

www.bellalodgestudio.org

Notes:

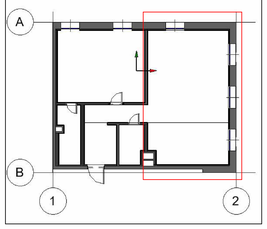

No.	Description	Date

Concept:

SCANDINAVIAN BREEZE

Project:

1-B. APPARTMENT

Sheet:

ELEVATIONS/3D LIVING+KITCHEN

Project number: BLS077

Date: -

Drawn by: Author

Sheet: 09

Scale 1 : 25

17/09/2025 13:28:22